



Ridge

3 bed · 2 bath · 1 storey · 1,344 sq ft · **Floor Plan** 1,344 sq ft

Concept plan, not for construction

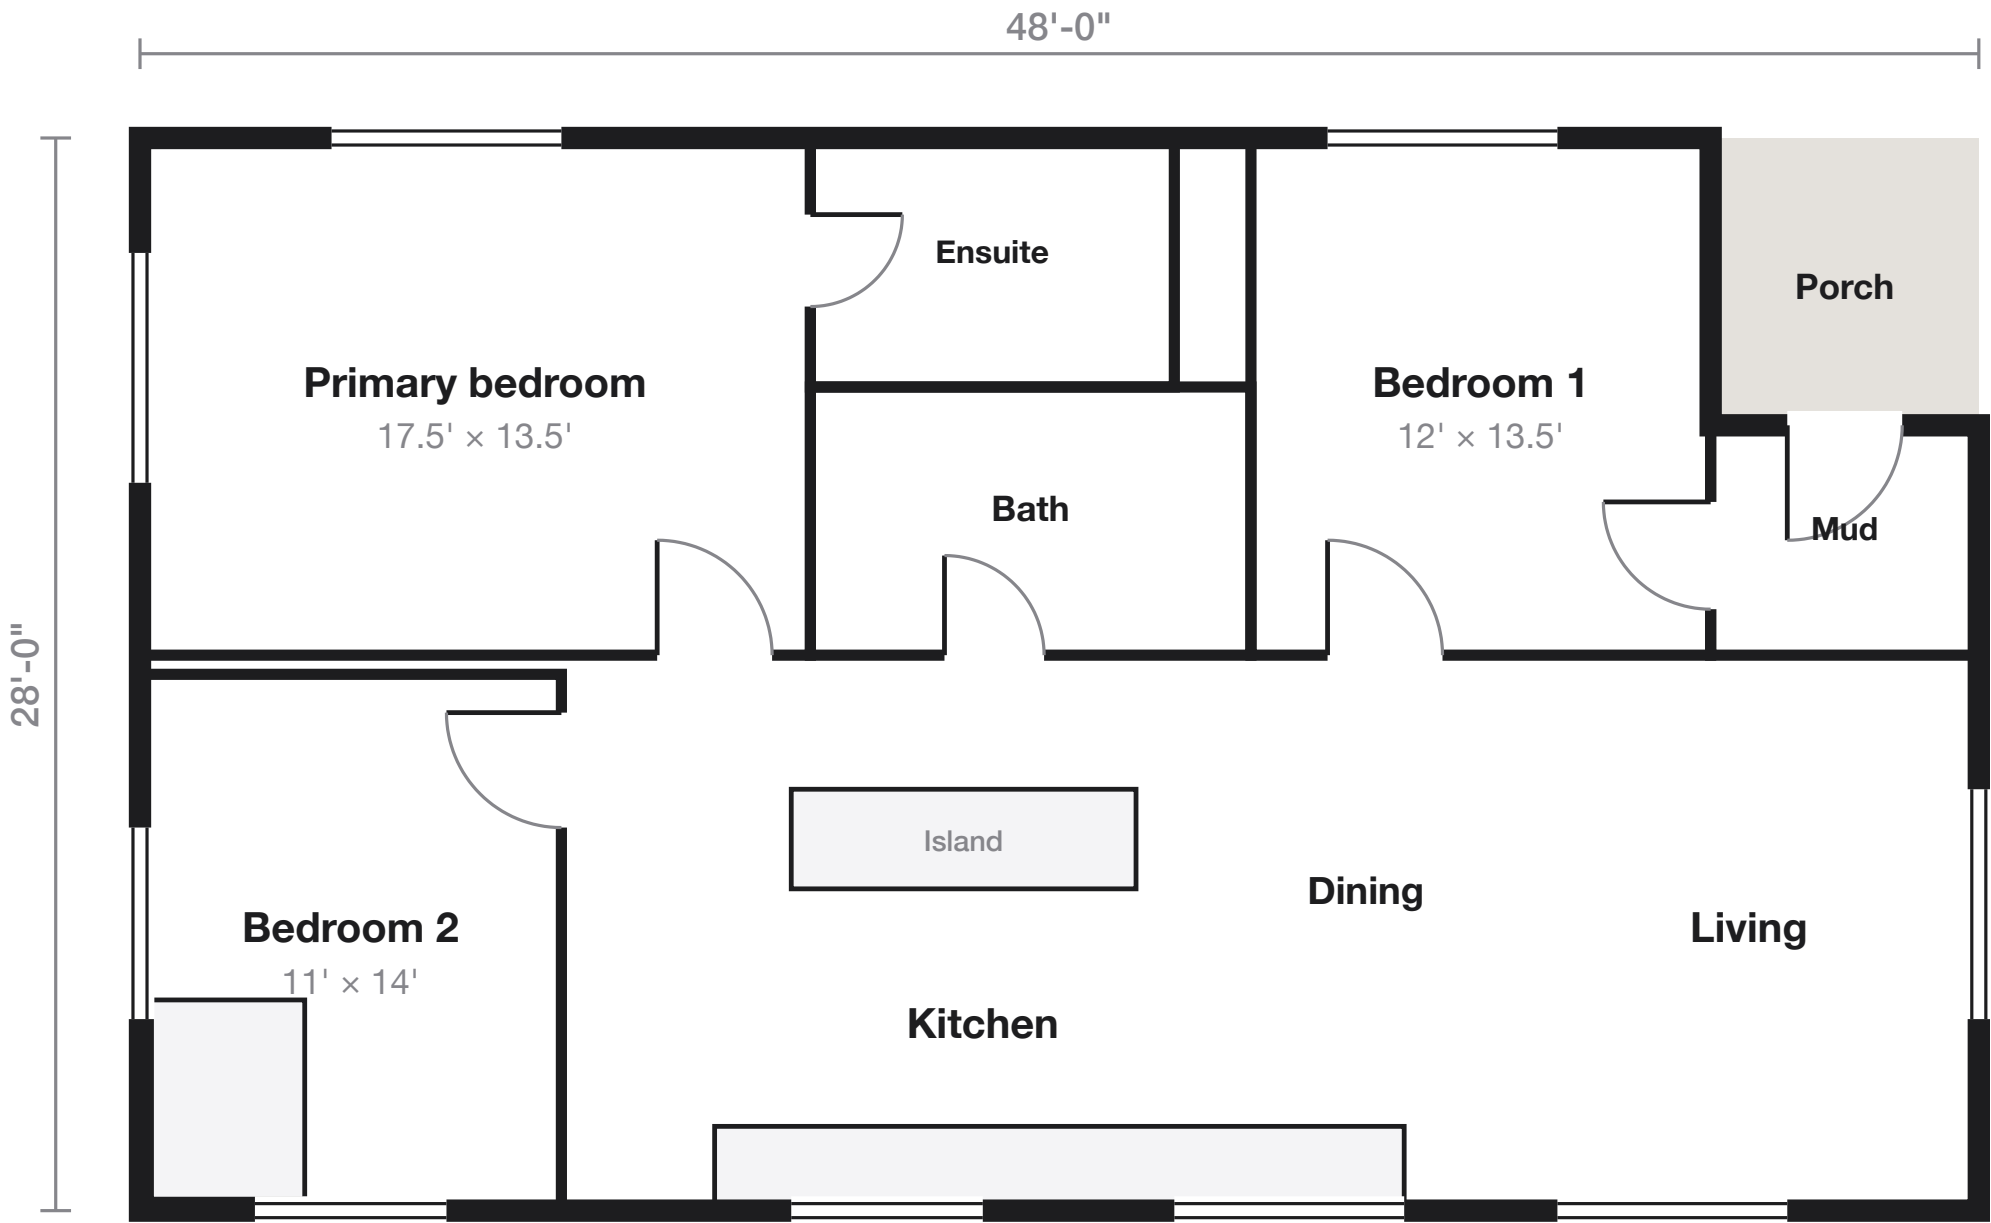

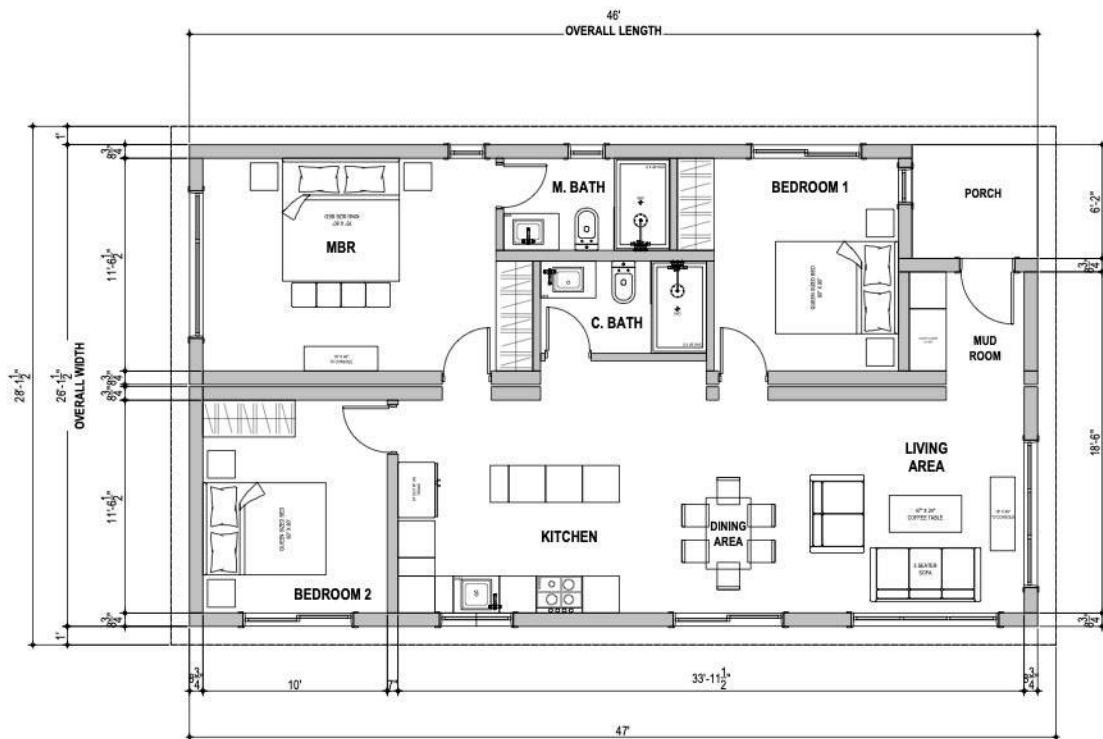

PROJECT NUMBER	CLIENT NAME	UNIT TYPE	LOCATION	DRAWING TITLE	DRAWN BY	PAGE NO.
		MODERN CABIN 28' X 48'		FLOOR PLAN	CMCG	1.2
				SCALE	DATE	A
				1" = 60"	2025-08-14	