



Transom

2 bed · 2 bath · 1 storey · 1,056 sq ft · **Floor Plan** 1,056 sq ft

Concept plan, not for construction

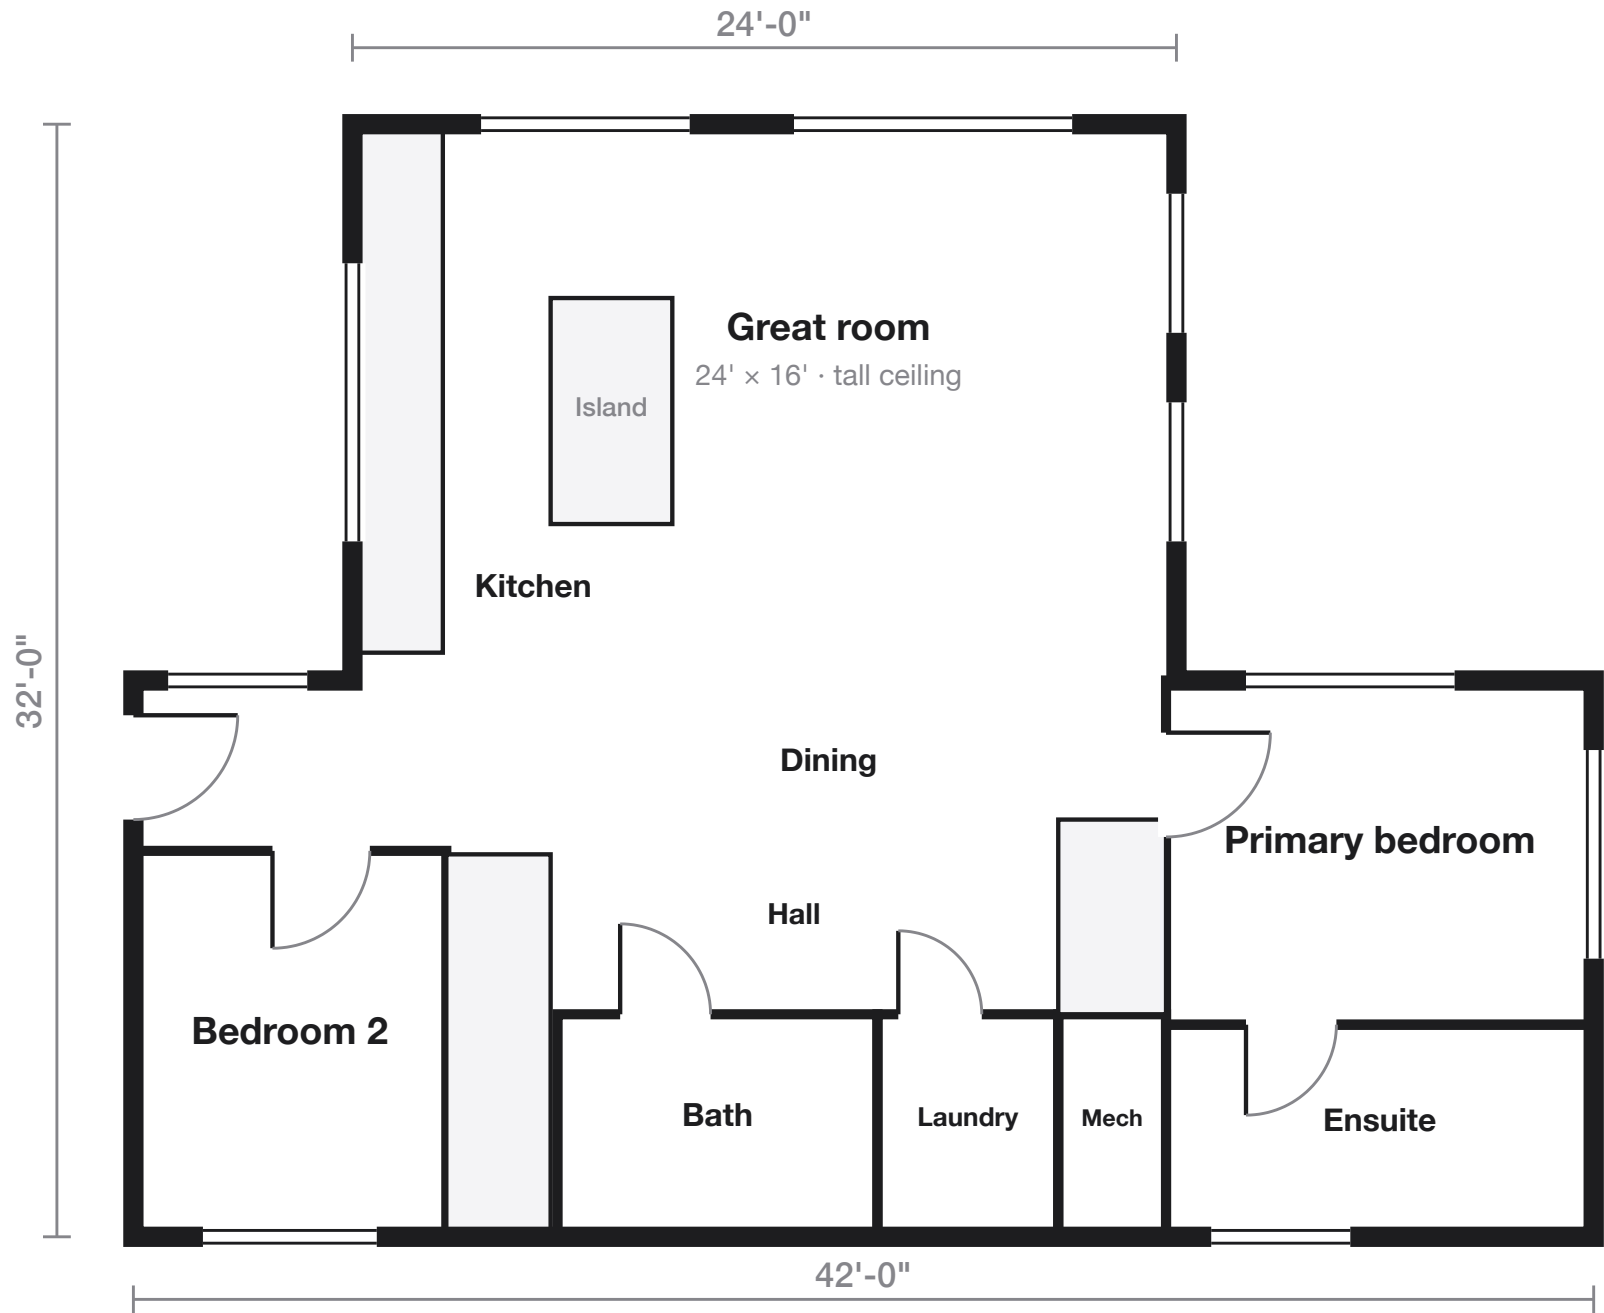

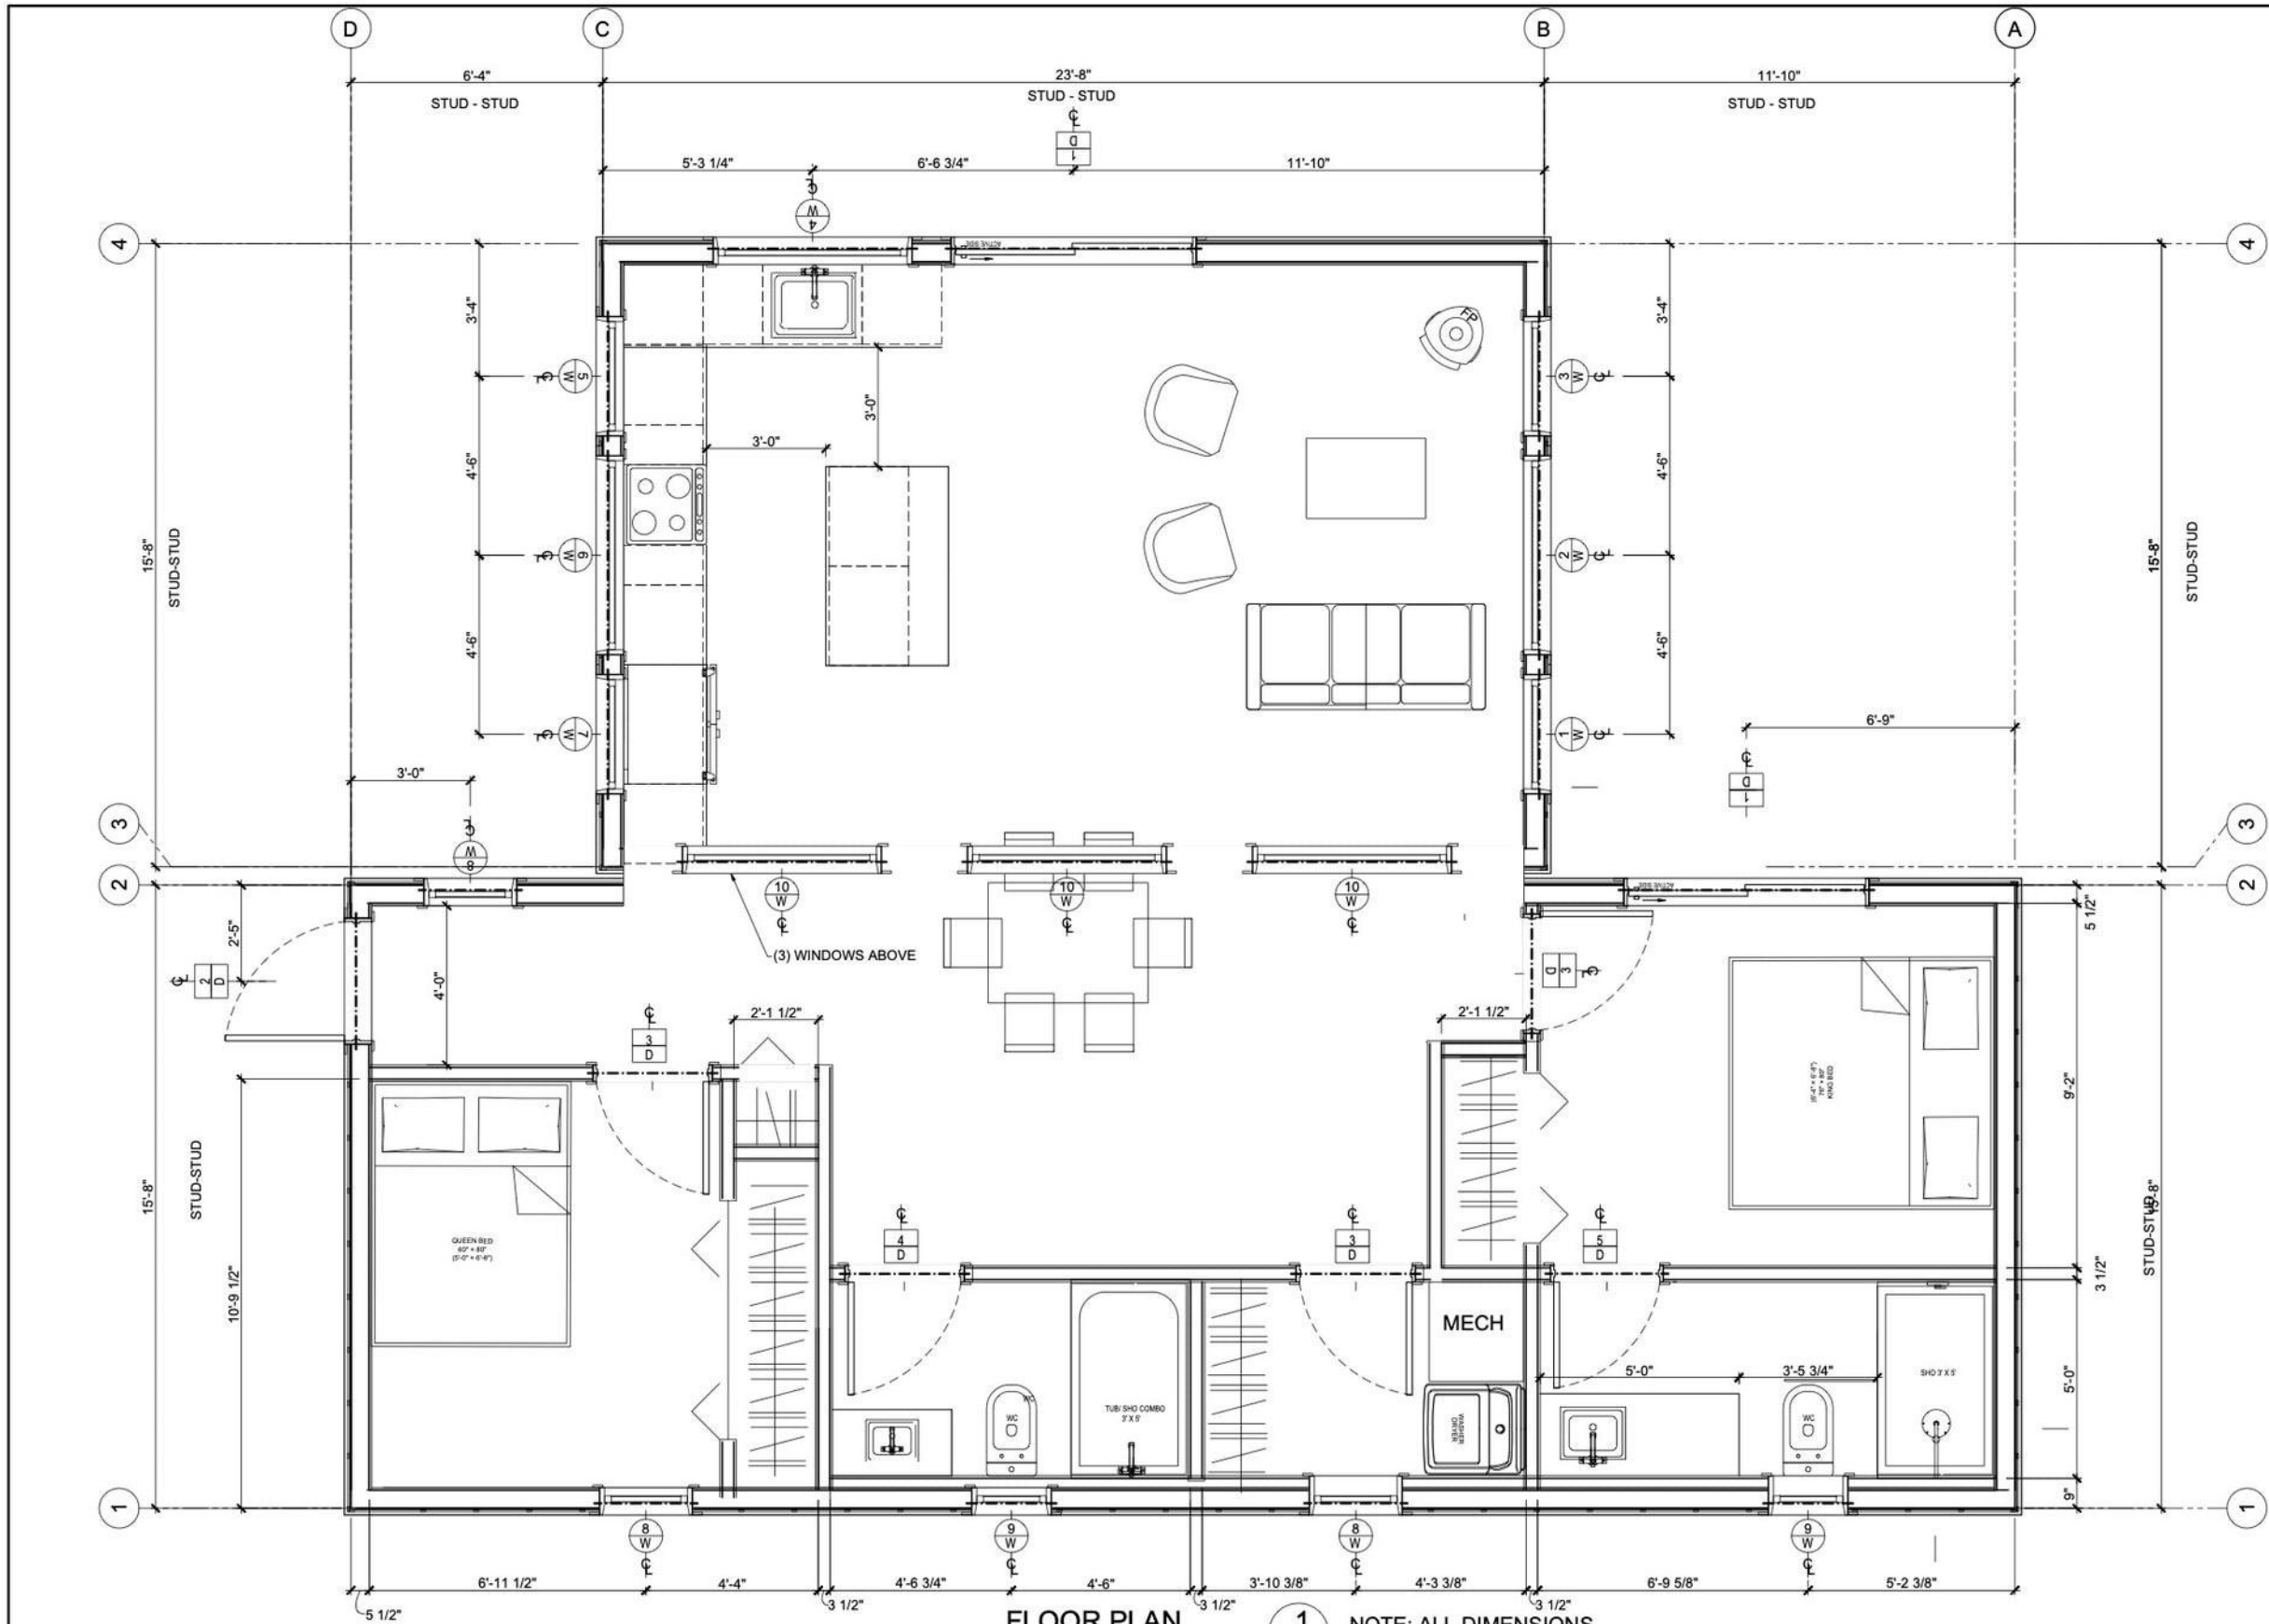

FLOOR PLAN

1
A111
NOTE: ALL DIMENSIONS TO FACE OF STUD. U.N.O.

BLANK FOR AHJ

RECORD OF REVISIONS:

REV	DATE	DESCRIPTION	BY
1	MM/DD/YY		C.R.

CURRENT REVISION NOTES:

BLANK FOR ENGINEERS SEAL

ELK RIDGE CABIN CO.

CLIENT:

UNIT TYPE: CUSTOM

PROJECT NUMBER: ELK2600XX

PROJECT ADDRESS:

SHEET TITLE: FLOOR PLAN

SCALE AT 36x24: 1/2"=1'-0" 1/4"=1'-0" SCALE AT 17x11: 1/2"=1'-0" 1/4"=1'-0" DRAWN BY: C.R.

STATUS: PRELIMINARY CREATED: 14/01/26

DRAWING NUMBER: A111 REV: 0